Phase One Harpeth Trace Infrastructure & Paving Plan

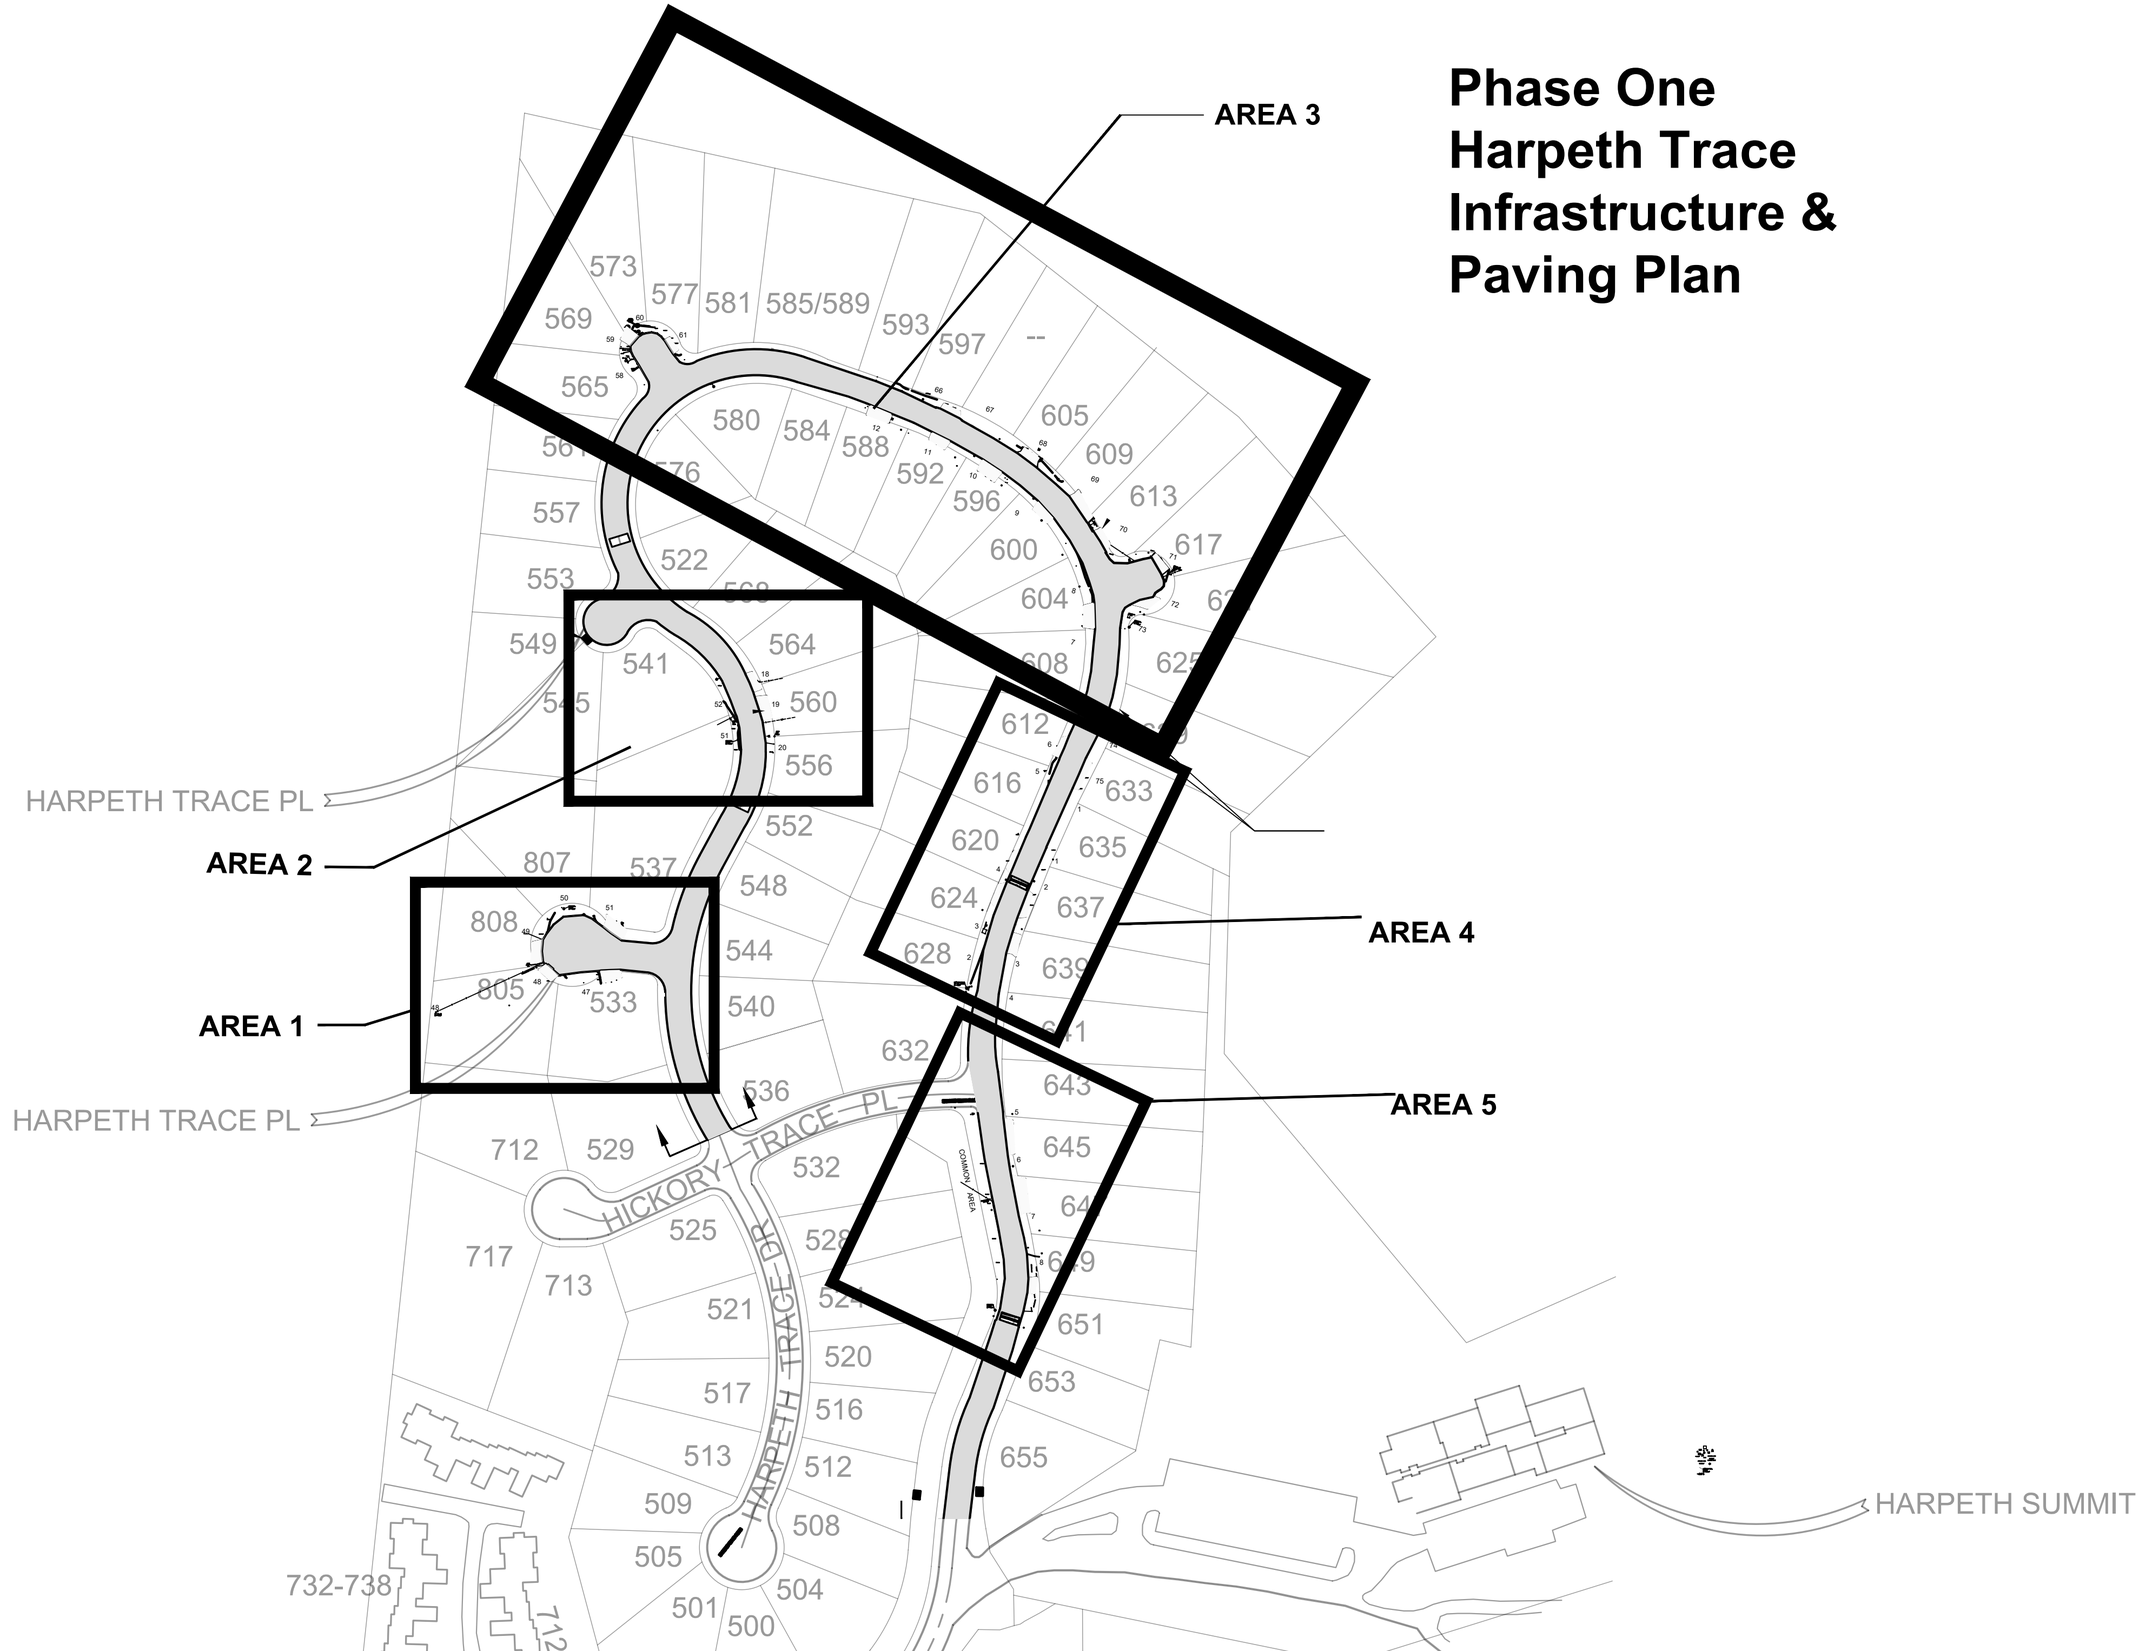

100 0 100 200

SCALE: 1" = 100'